1976

INSTRUMENT LOCATION SURVEY MAP

REPUTED OWNER(S) Saints Peter & Paul's Church

LOCATION 697 Brown Street, Rochester, Monroe County, New York

REFERENCES: DEED LIBER 1098 PAGE 470 . MAP LIBER 6 PAGE 47

LOT NO. 5, Rebecca Vandenberg's Subdivision

COUNTY TAX PARCEL NO. 120.430-01-13 SCALE: 1" = 20'

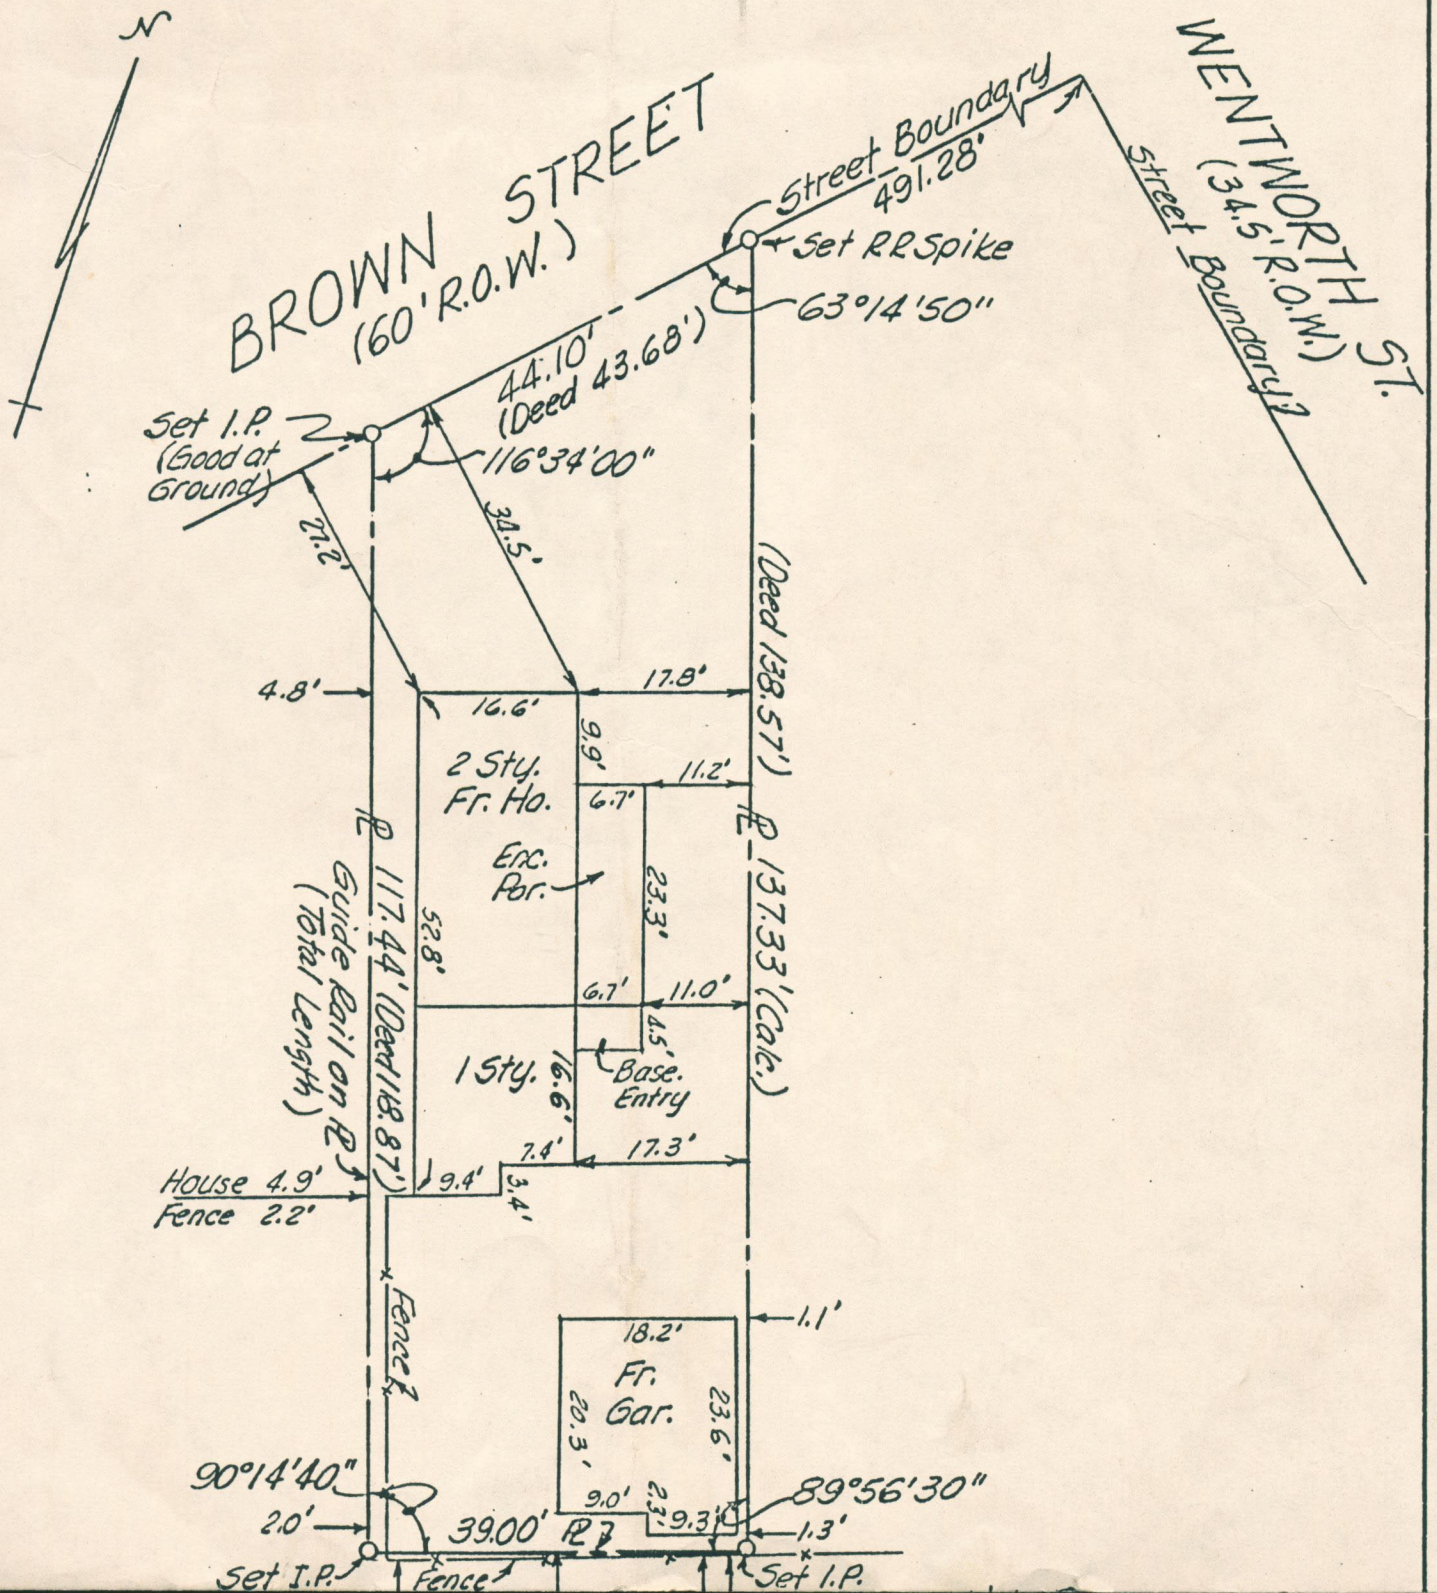

1976

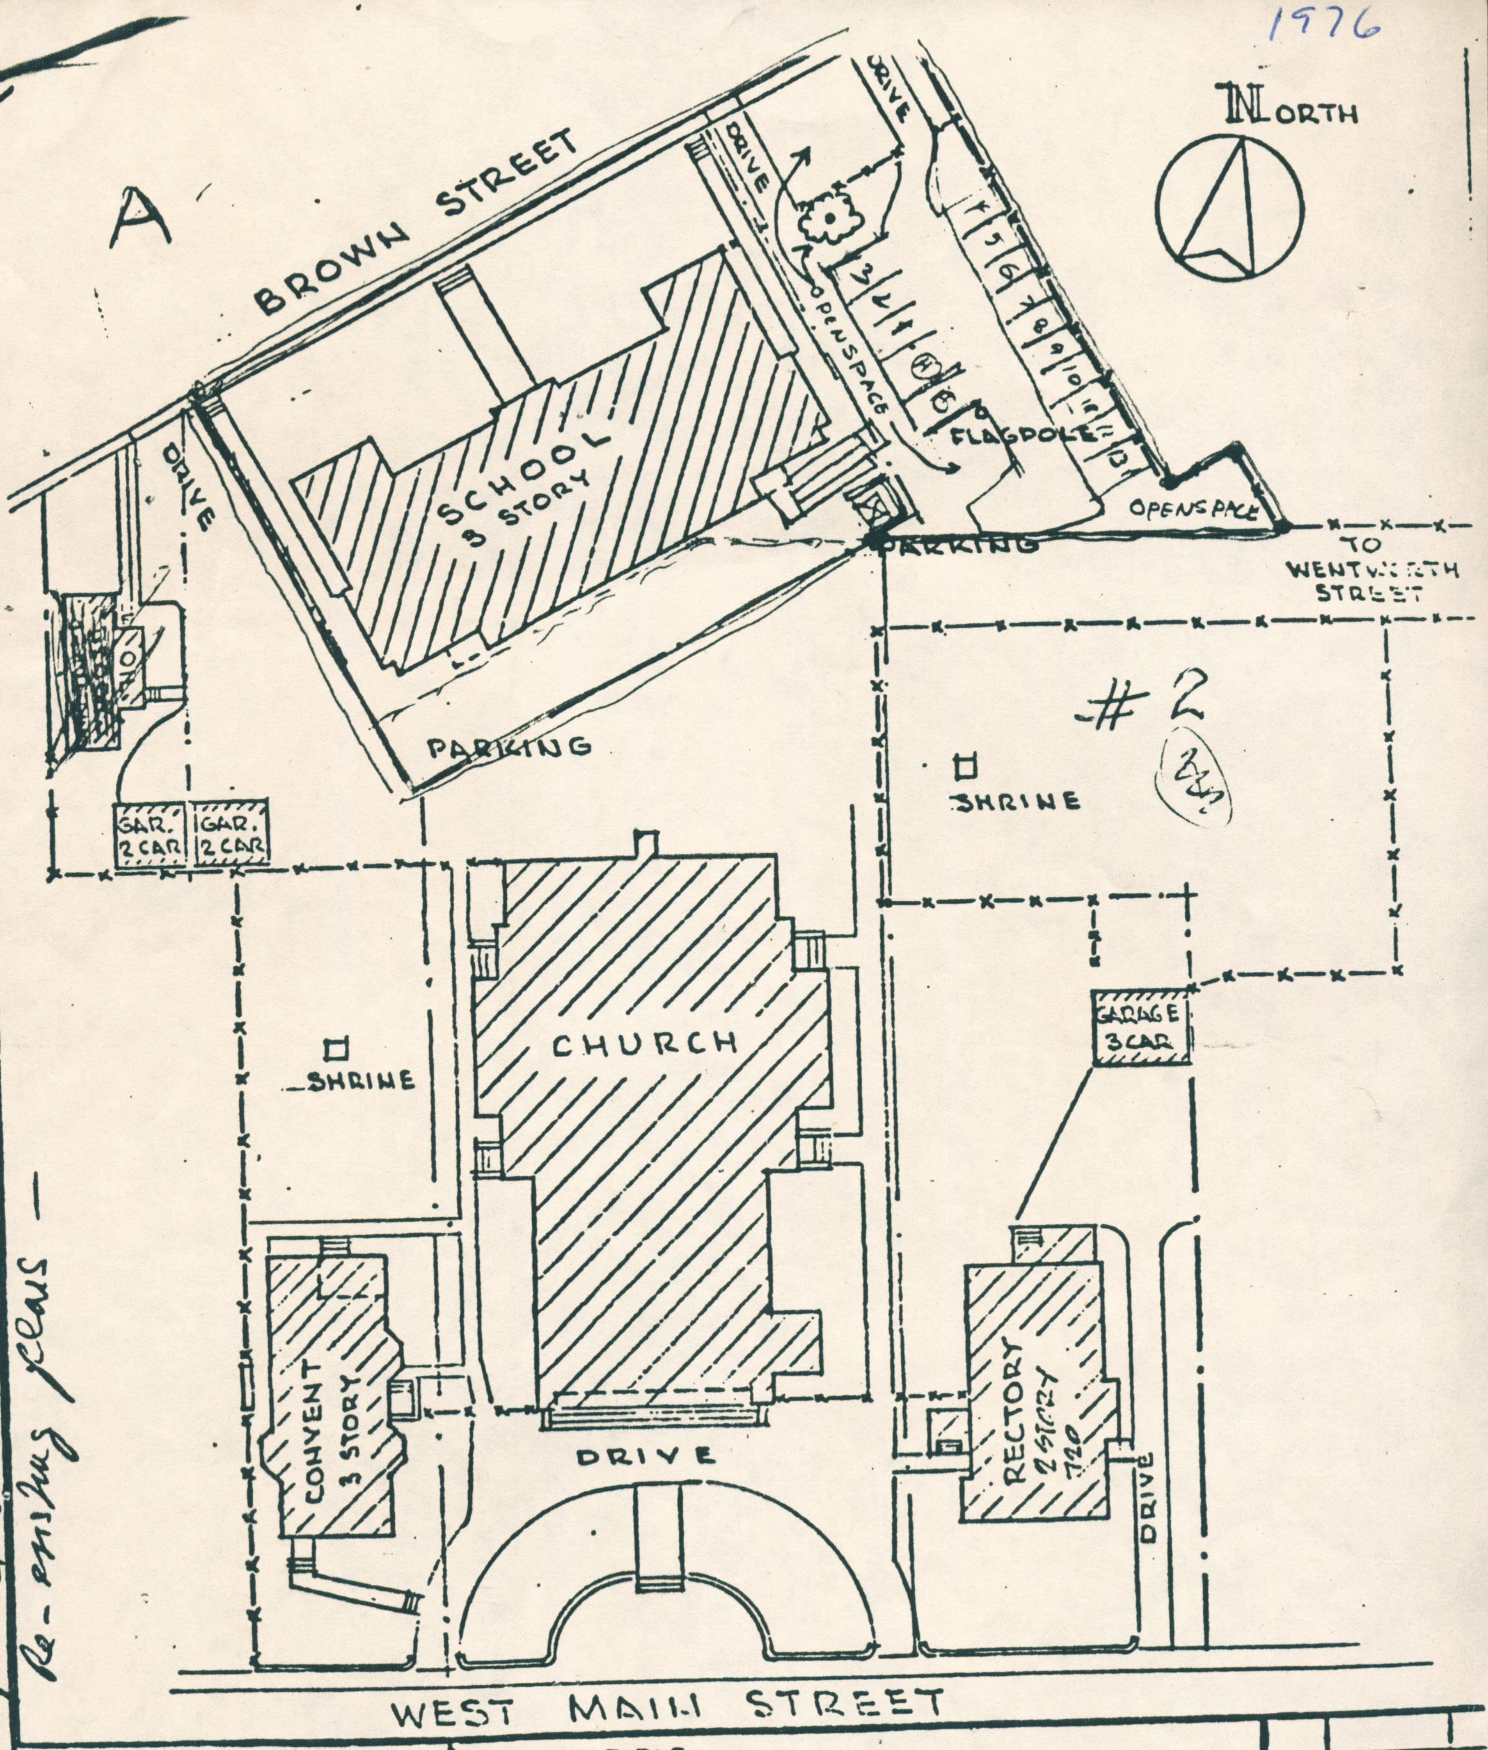

Re-existing plans - 442-8-50

Jenkins Wurzer Starks
Architects, P.C.
65 College Avenue
Rochester, New York 14607

PROJECT TITLE	BUILDINGS EVALUATION SAINTS PETER & PAUL PARISH ROCHESTER, NEW YORK
DRAWING TITLE	SITE PLAN — SCALE: 1" = 60.0'
DRAWING NO.	S-1
JOB NO.	6597
DATE:	DEC. 17. 76
DRAWN BY:	CECKER
REQUESTED BY:	
CHECKED BY:	
NO.	
DATE	
AMMENDS DWG. N	